
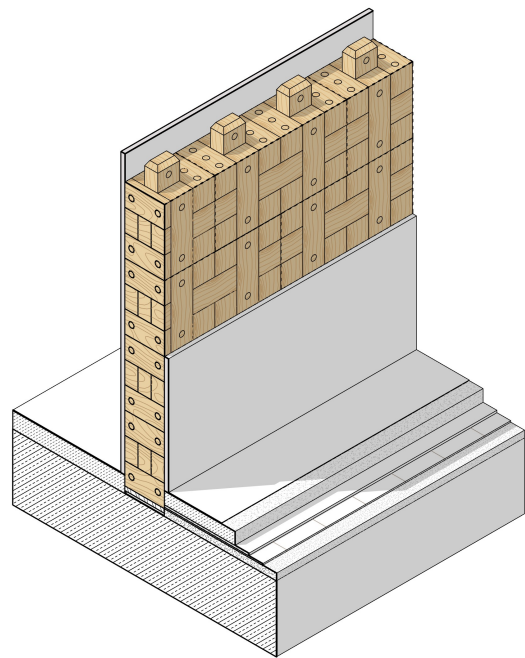


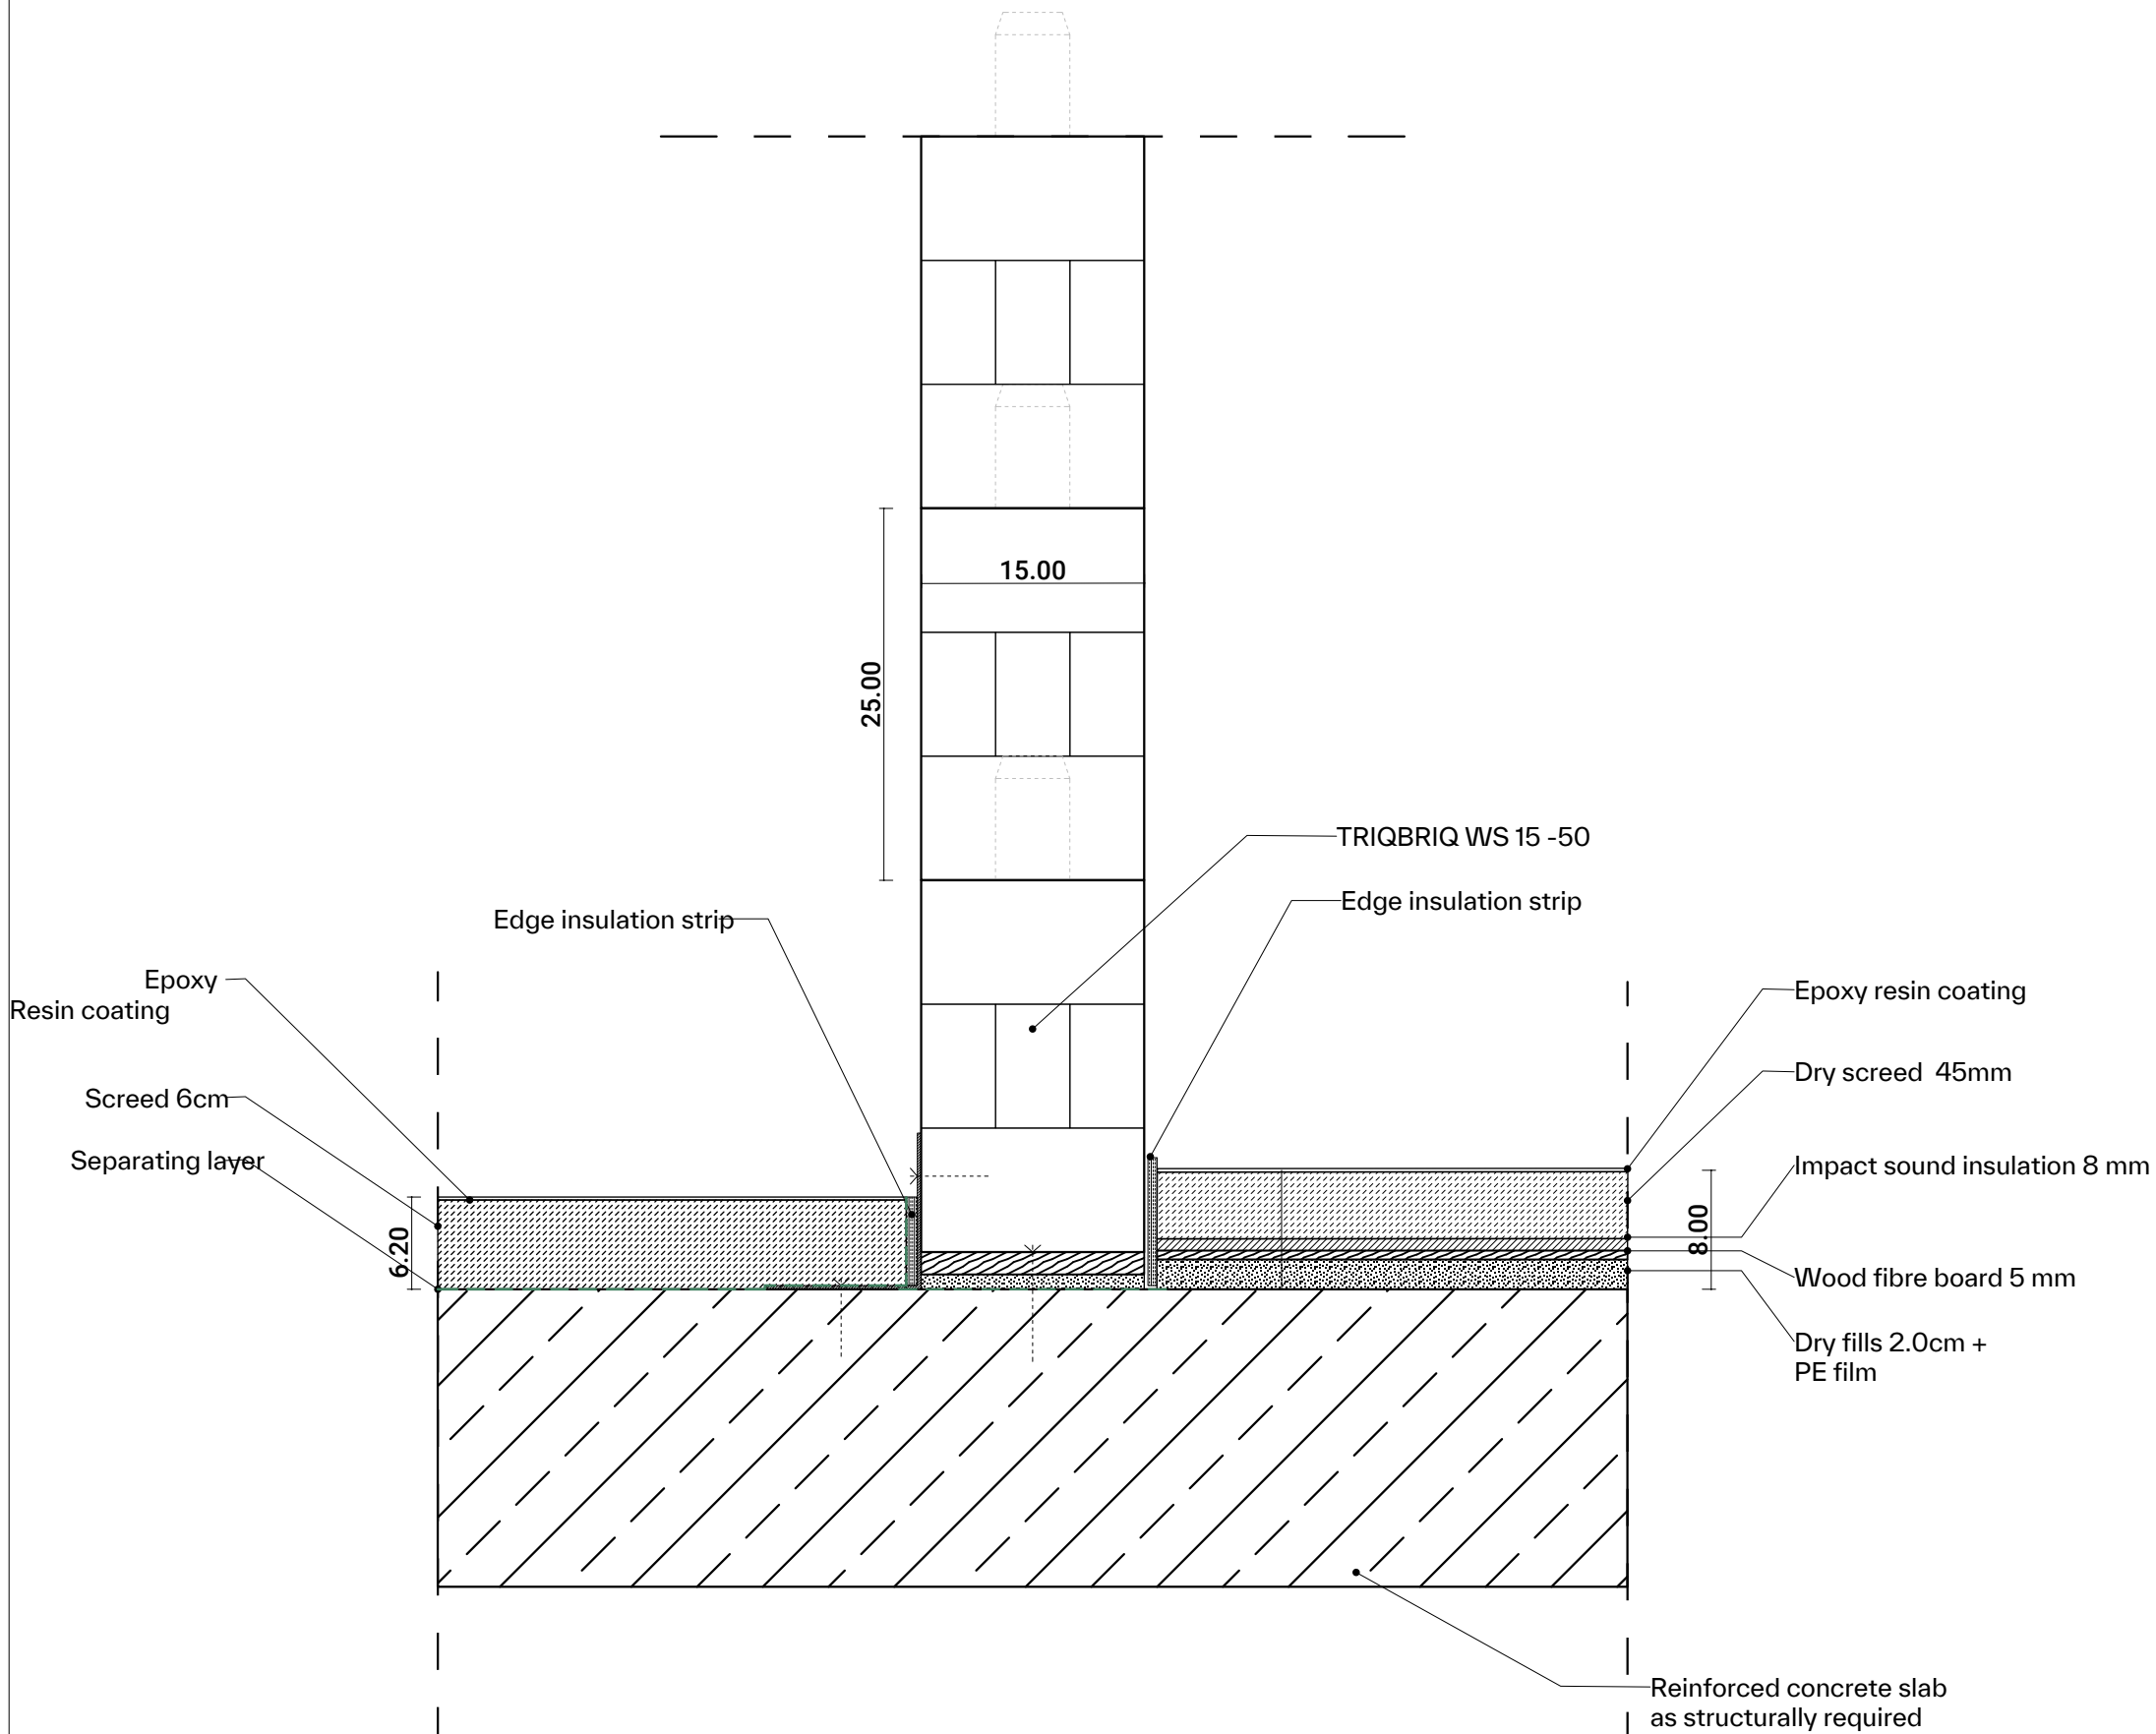

3D view

***All details without warranty. Technical correctness must be verified project-specifically by the responsible designers and specialist planners.**

Index		
1	08.04.2025	First issue
Index	Date	Revision

TRIQBRIQ
TRIQBRIQ AG
Stuttgarter Str. 115
70469 Stuttgart
MANUFACTURER

Tel: +49 711 - 252 815 80
info@triqbriq.de

Beta Realities
www.betarealities.com
POWERED BY

Floor_Connection		08.04.2025	AdM	
Floor build-up screed		INDEX DATE	DRAWN	
Detailed design	DIN A3	1:5	08.04.2025	MB
WORK STAGE	SHEET SIZE	SCALE	DATE CREATED	CHECKED
DESIGNER	DRAWING TYPE	DWG NO.	STATUS	INDEX

W	S	1	5	A	-	-	D	E	-	-	1	1	F	G	1
---	---	---	---	---	---	---	---	---	---	---	---	---	---	---	---